EXHIBIT N

Proposed Phase-01 Plan

-Circulation-

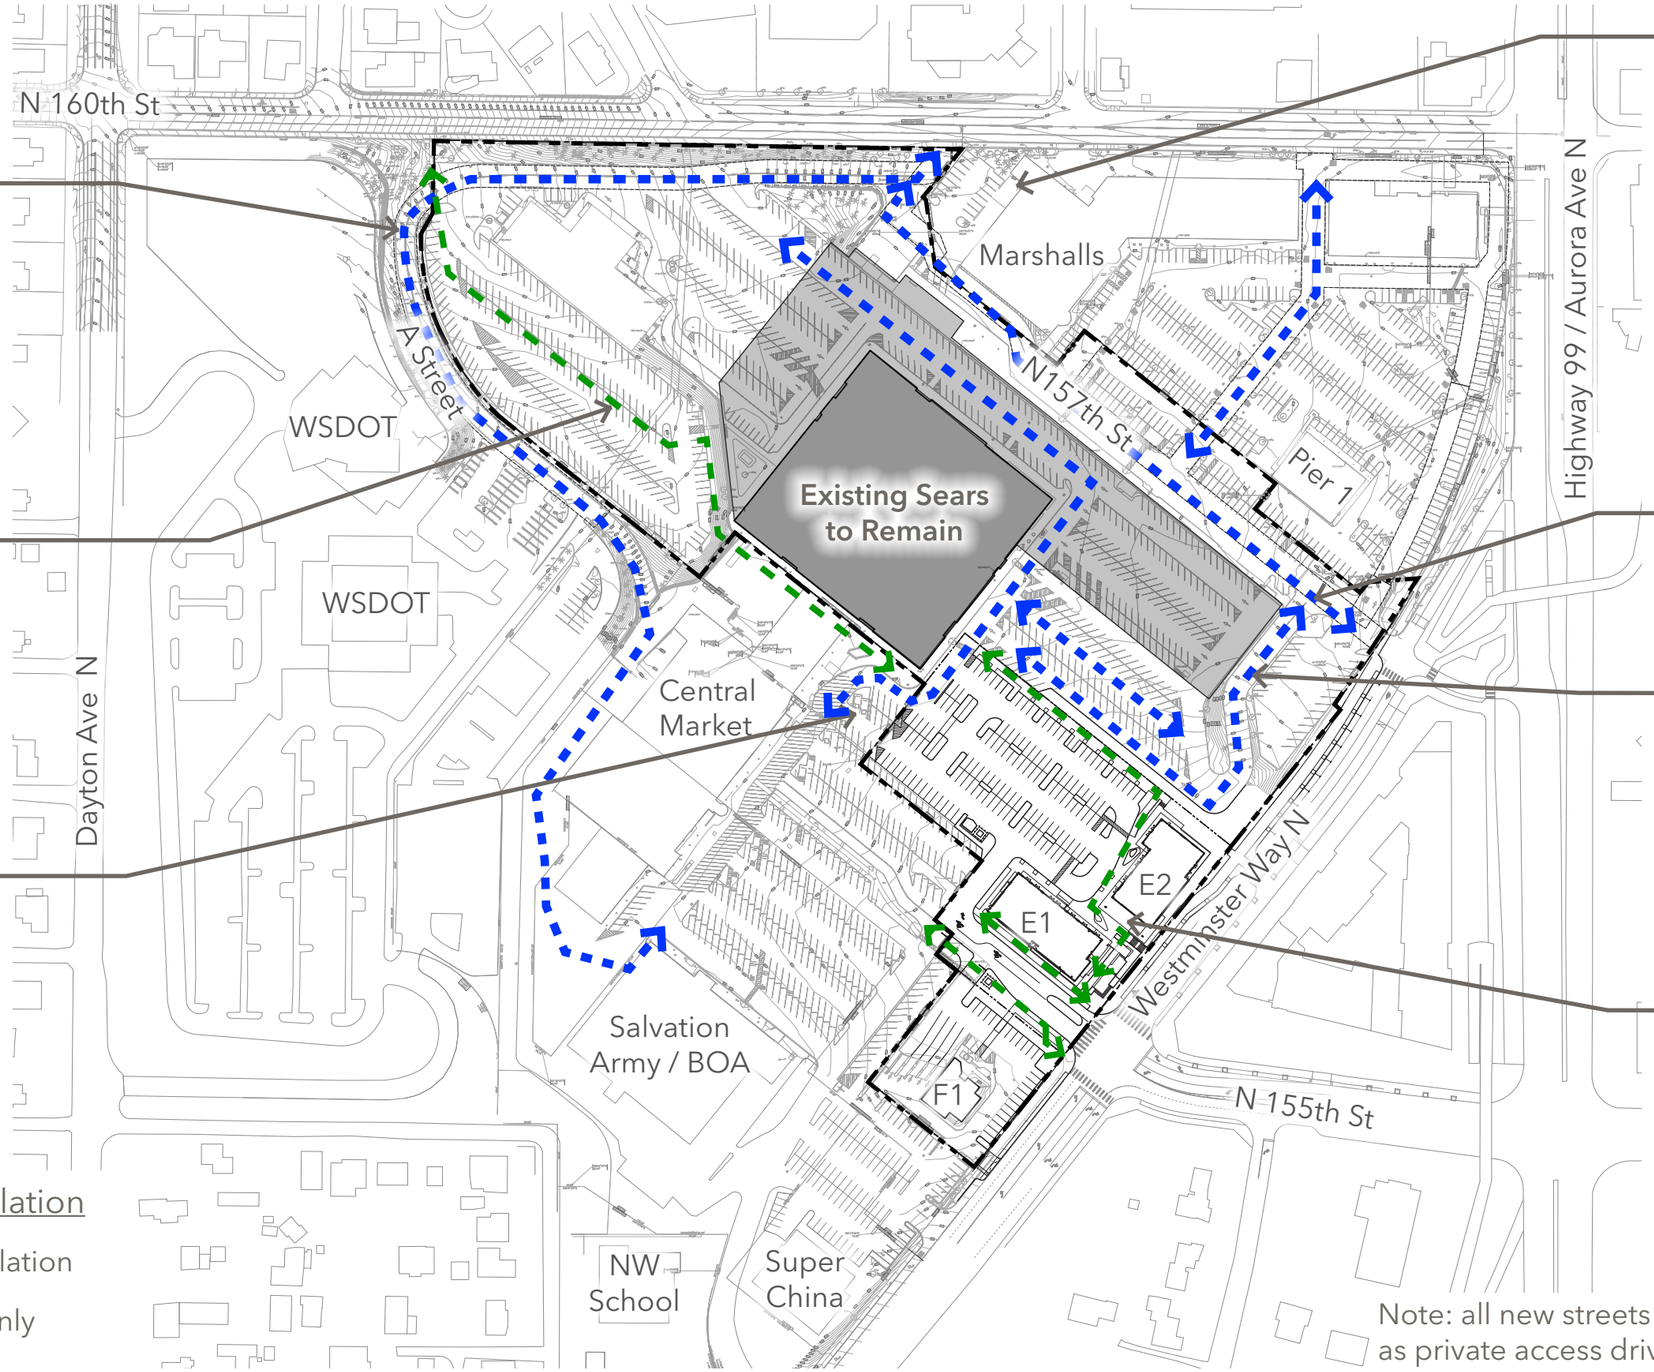

Primary On-Site Circulation

- Vehicle Circulation
- Pedestrian Only Circulation

Note: all new streets to remain as private access drives.

N

0' 50' 100' 200'
Scale: 1" = 200'-0"