VICINITY MAP - SITE PLAN
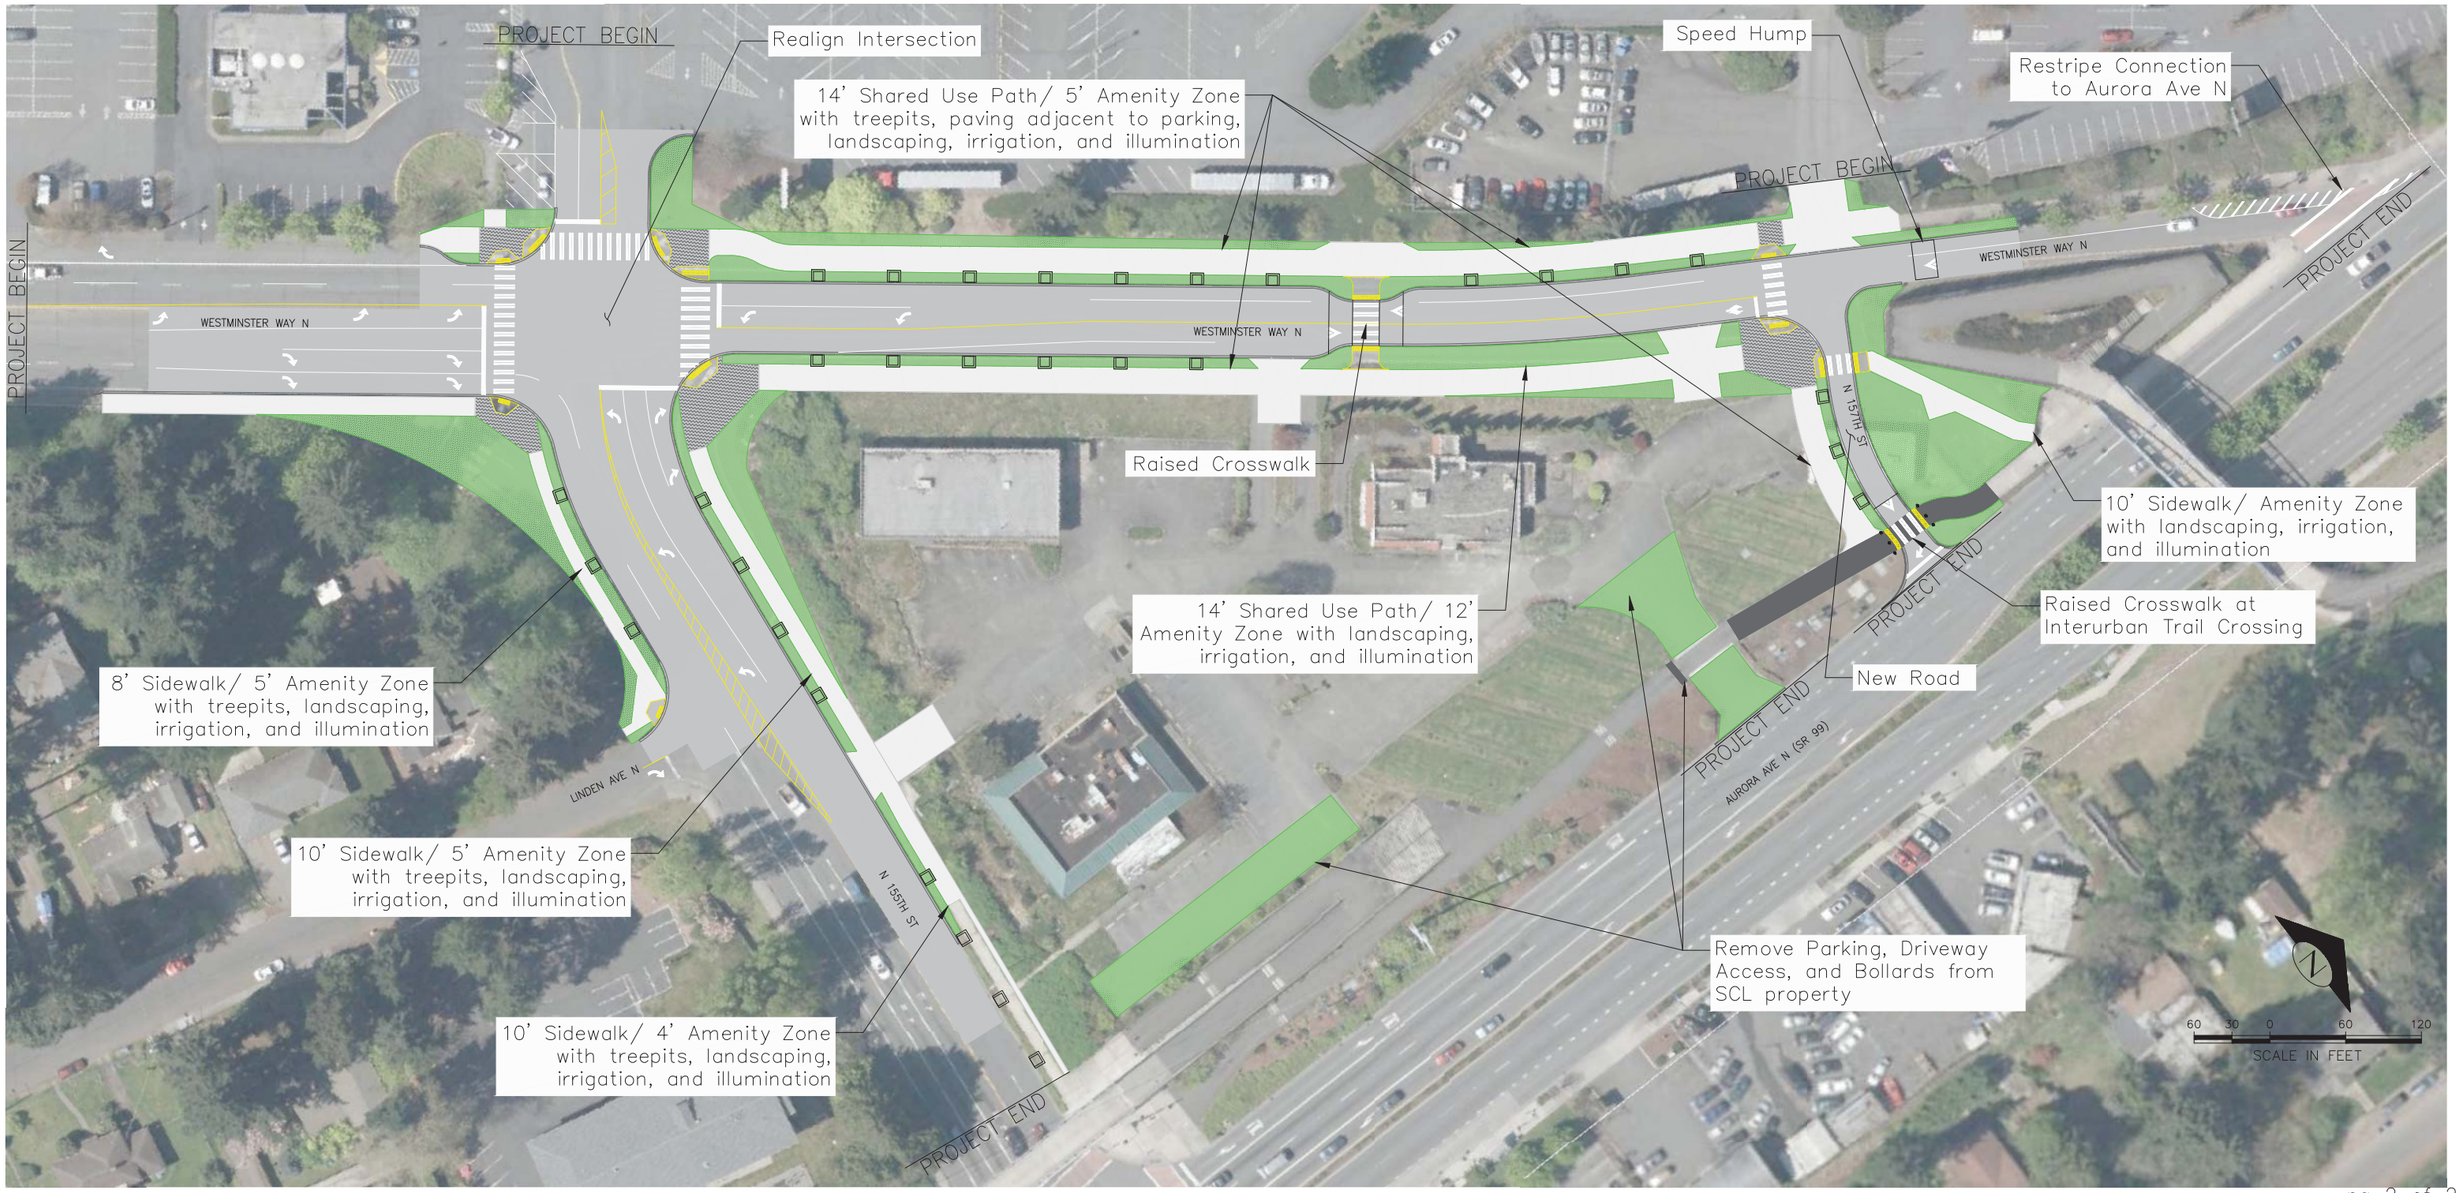
WESTMINSTER WAY N & N 155TH ST IMPROVEMENTS