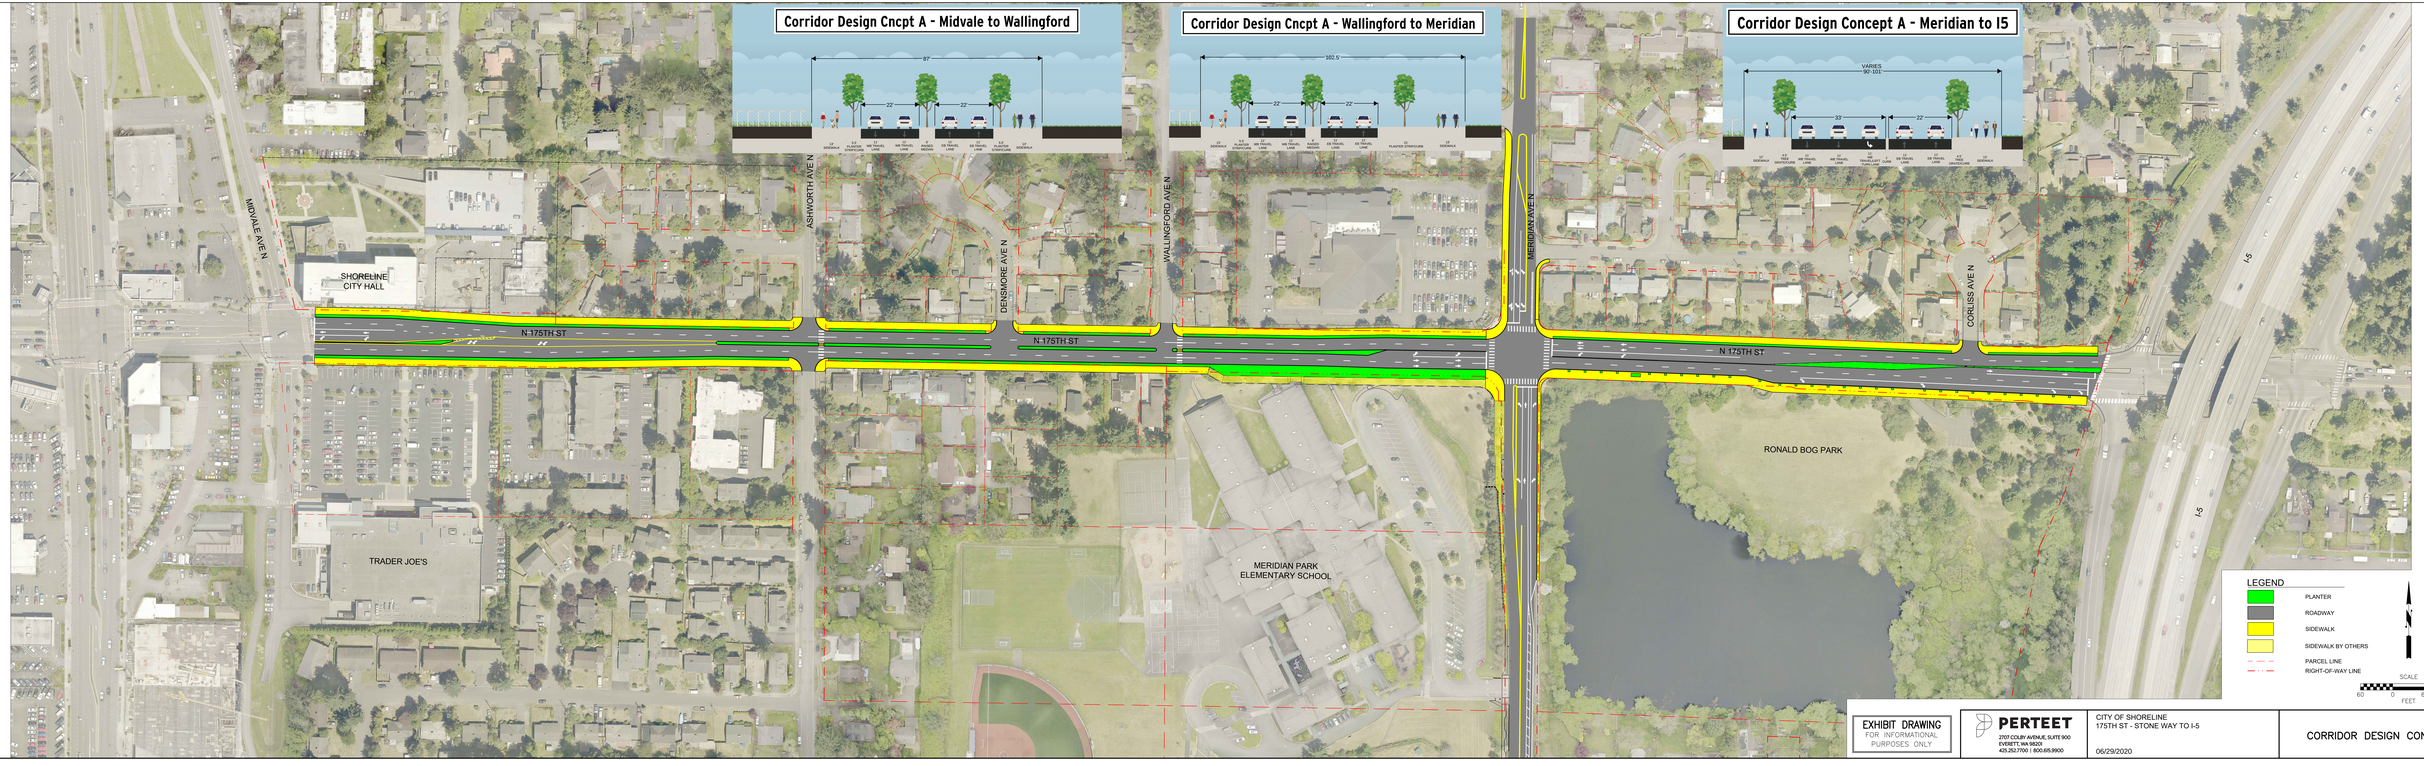

EXHIBIT DRAWING
FOR INFORMATIONAL PURPOSES ONLY

PERTEET
2707 COLBY AVENUE, SUITE 900
EVERETT, WA 98201
425.252.7700 | 800.651.9900

CITY OF SHORELINE
175TH ST - STONE WAY TO I-5

06/29/2020

CORRIDOR DESIGN CONCEPT A