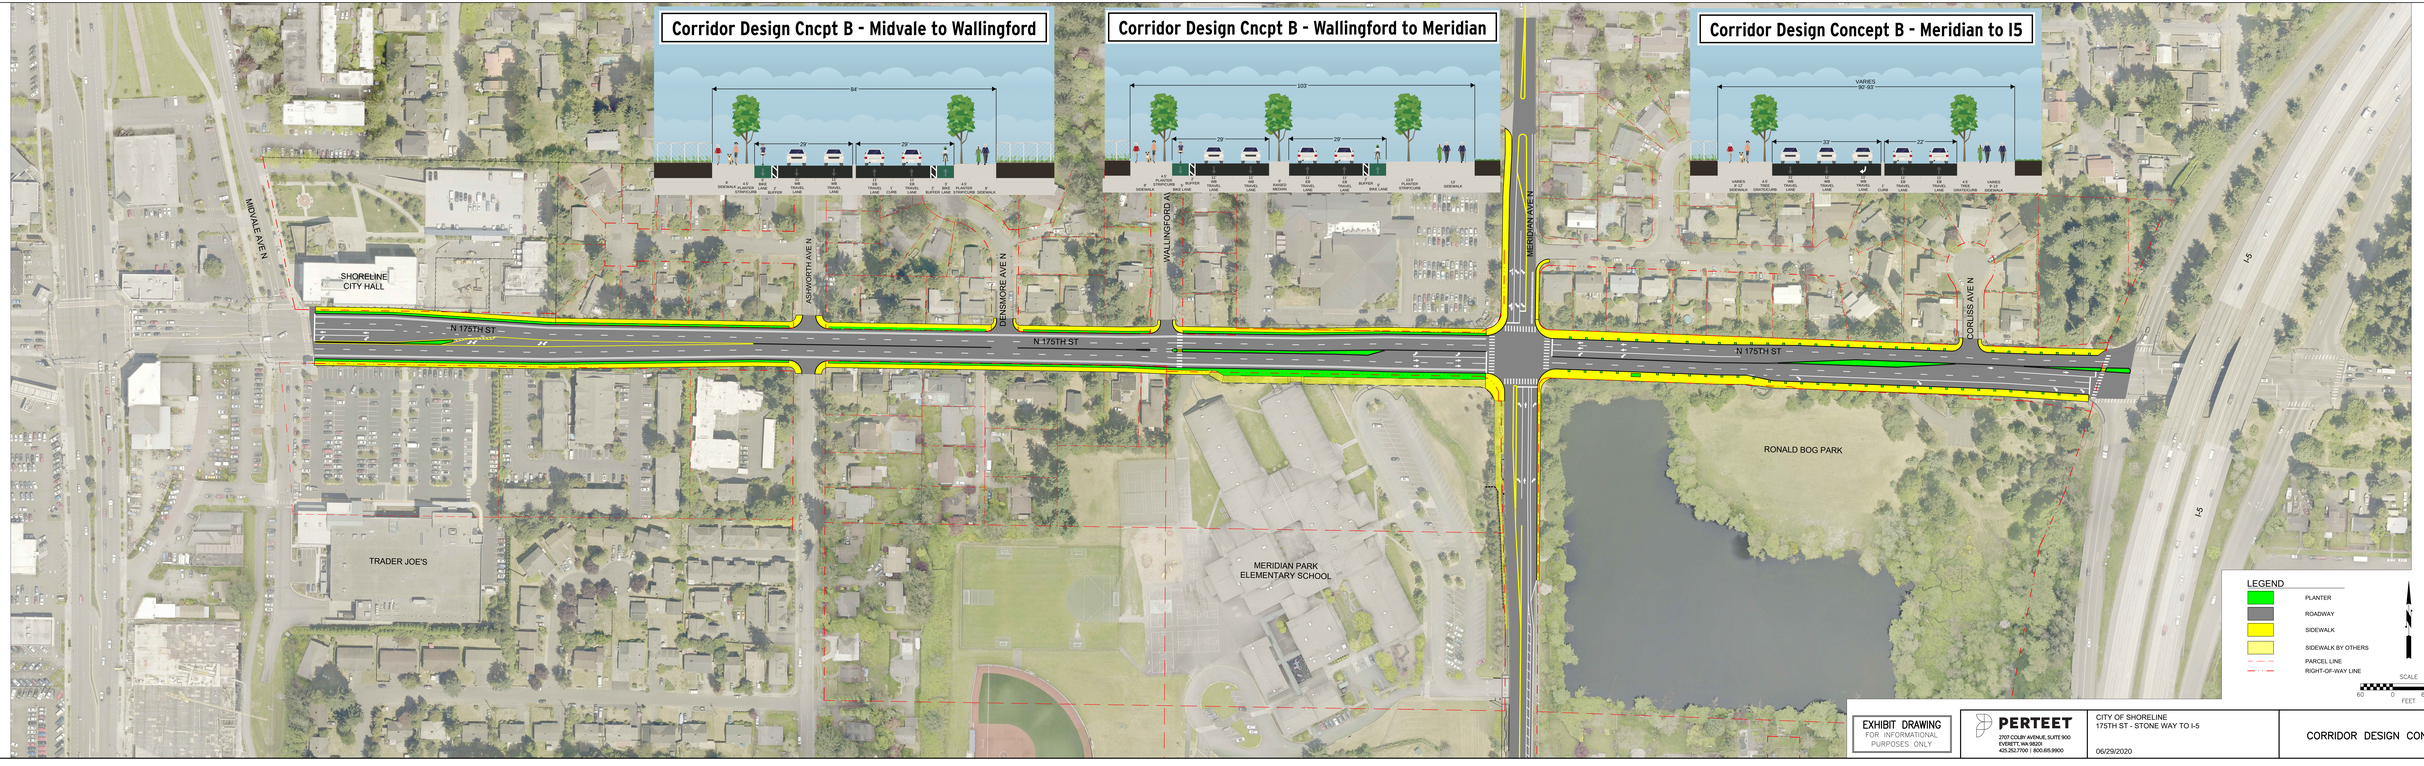
Corridor Design Cncpt B - Midvale to Wallingford
Corridor Design Cncpt B - Wallingford to Meridian
Corridor Design Concept B - Meridian to I5
84'
29'
29'
103'
29'
29'
VARIES
90'-93'
33'
22'
MIDVALE AVE N
SHORELINE CITY HALL
ASHWORTH AVE N
DENSMORE AVE N
WALLINGFORD AVE N
MERIDIAN AVE N
CORLISS AVE N
N 175TH ST
N 175TH ST
N 175TH ST
TRADER JOE'S
MERIDIAN PARK ELEMENTARY SCHOOL
RONALD BOG PARK
I-5
I-5
LEGEND
PLANTER
ROADWAY
SIDEWALK
SIDEWALK BY OTHERS
PARCEL LINE
RIGHT-OF-WAY LINE
SCALE
60 0 60 120
FEET
EXHIBIT DRAWING
FOR INFORMATIONAL PURPOSES ONLY
PERTEET
2707 COLBY AVENUE, SUITE 900
EVERETT, WA 98201
425.252.7700 | 800.651.9900
CITY OF SHORELINE
175TH ST - STONE WAY TO I-5
06/29/2020
CORRIDOR DESIGN CONCEPT B