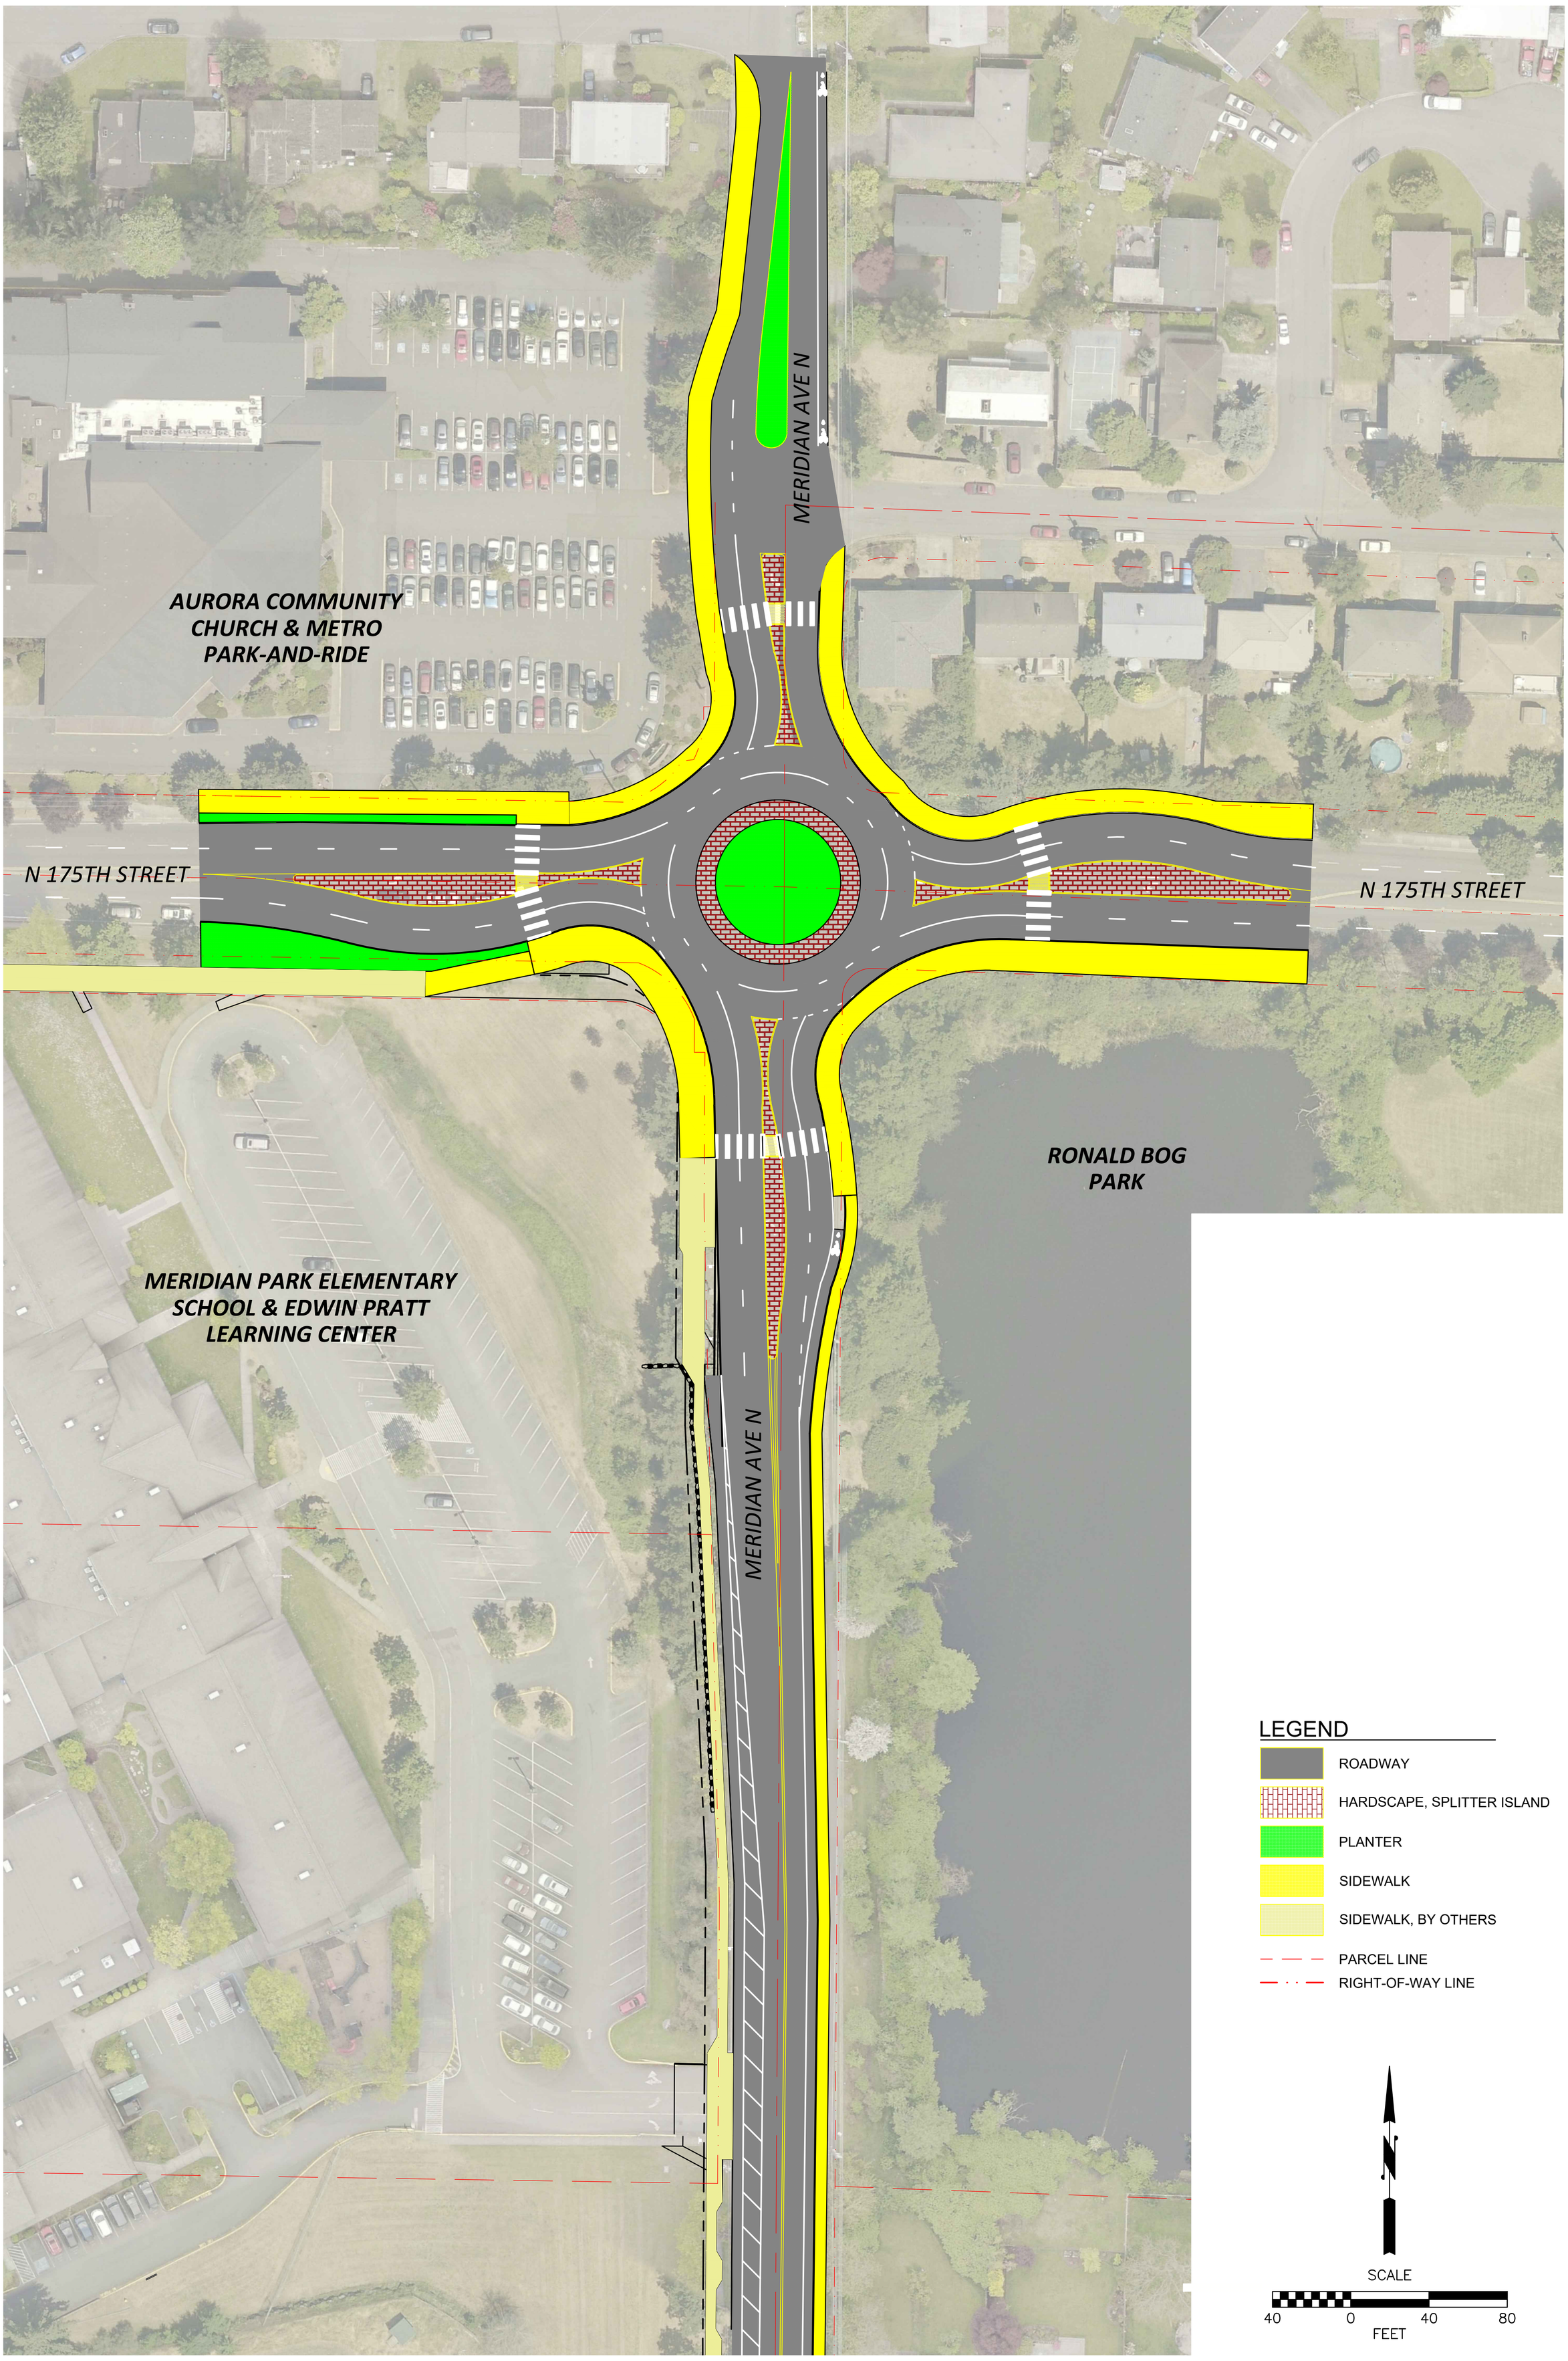

CONCEPT A
ROUNDABOUT OPTION

EXHIBIT DRAWING
FOR INFORMATIONAL
PURPOSES ONLY

wsp

PERTEET
2707 COLBY AVENUE, SUITE 900
EVERETT, WA 98201
425.252.7700 | 800.615.9900

CITY OF SHORELINE
175TH ST - STONE WAY TO I-5

06/12/2020